GENERAL NOTE:
All tanks are subject to a 2.5% tolerance on all dimensions.
Any internals (if shown) are for guidance only, and may vary due to individual specifications.

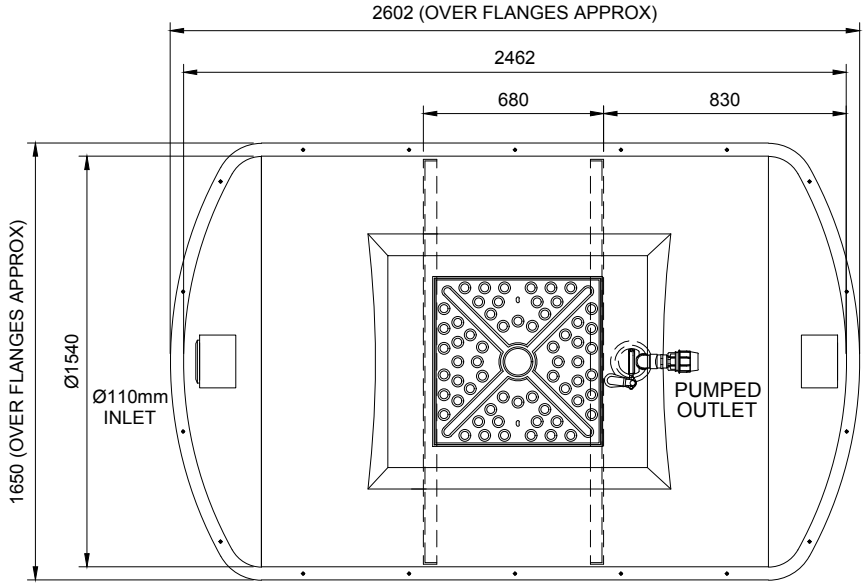

PLAN

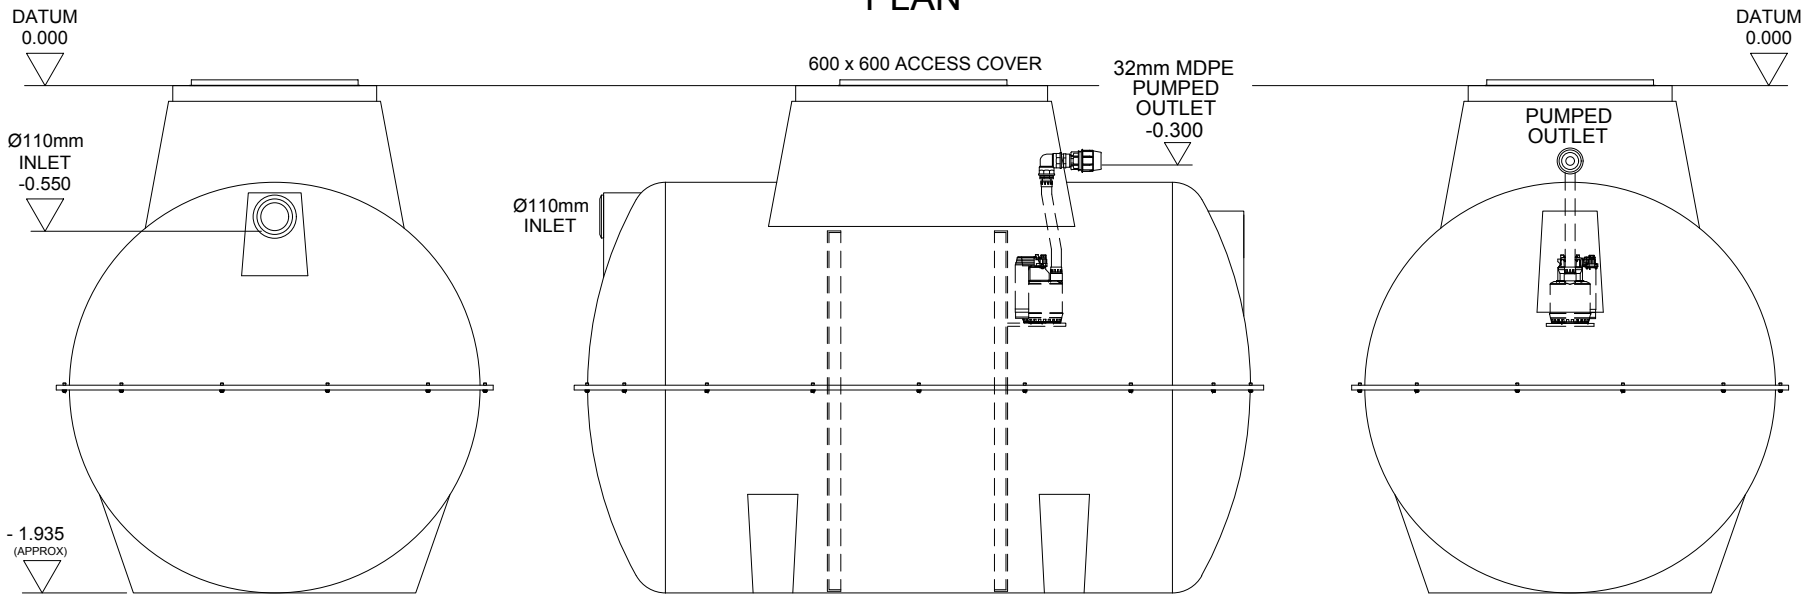

VIEW ON INLET

SIDE ELEVATION

VIEW ON OUTLET

REV	DESCRIPTION	DATE	SIG
A	For Approval	22.05.17	P.L.
B	UPDATED.	25.01.21	K.A.

THIS DRAWING IS THE PROPERTY OF MARSH INDUSTRIES LTD. AND MUST NOT BE REPRODUCED OR CIRCULATED FOR ANY PURPOSE WHATSOEVER WITHOUT FIRST OBTAINING WRITTEN CONSENT FROM THE MARSH INDUSTRIES LTD.

ORIG. | CHKD | APP'D

SCALE N.T.S. | DATE 22.05.2017

3 RD ANGLE PROJECTION | DO NOT SCALE IF IN DOUBT ASK

CLIENT

TITLE

MARSH ENSIGN 10 PE
(TEN PERSONS)
EN12566-3:2011
PUMPED OUTLET

MARSH
UNITS 9–13 ADDINGTON PARK IND. EST., LITTLE ADDINGTON, KETTERING, NORTHAMPTONSHIRE, NN14 4AS.
MARSH INDUSTRIES
Leaders in off-mains drainage

DRG. EN 10 STD PO | REV B