GENERAL NOTE:
All tanks are subject to a 2.5% tolerance on all dimensions.
Any internals (if shown) are for guidance only, and may vary in design / individual specifications. Rib centres may vary during manufacture.

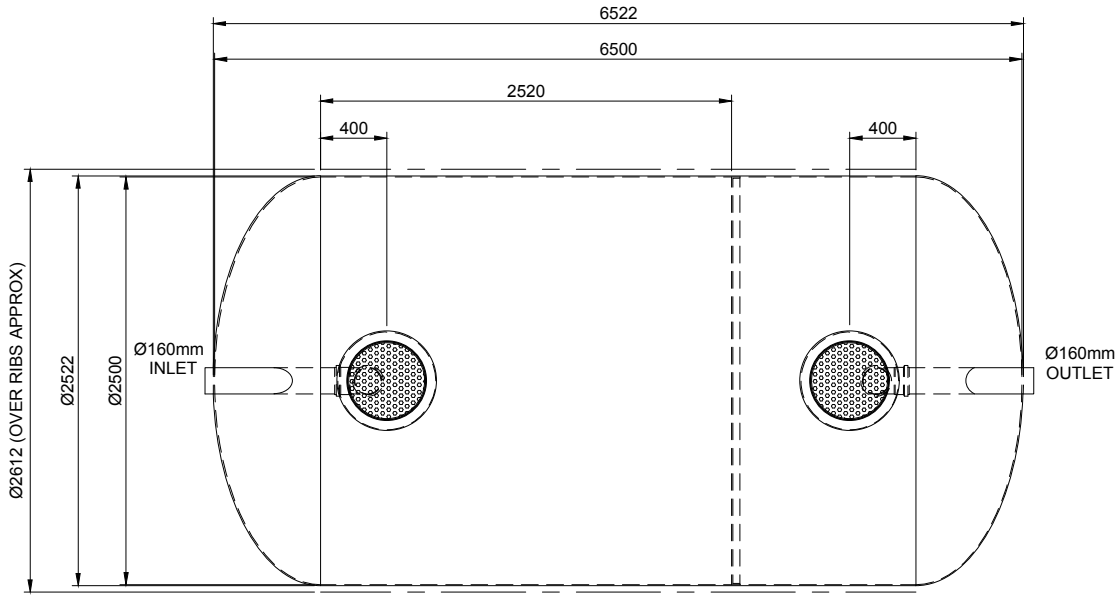

PLAN

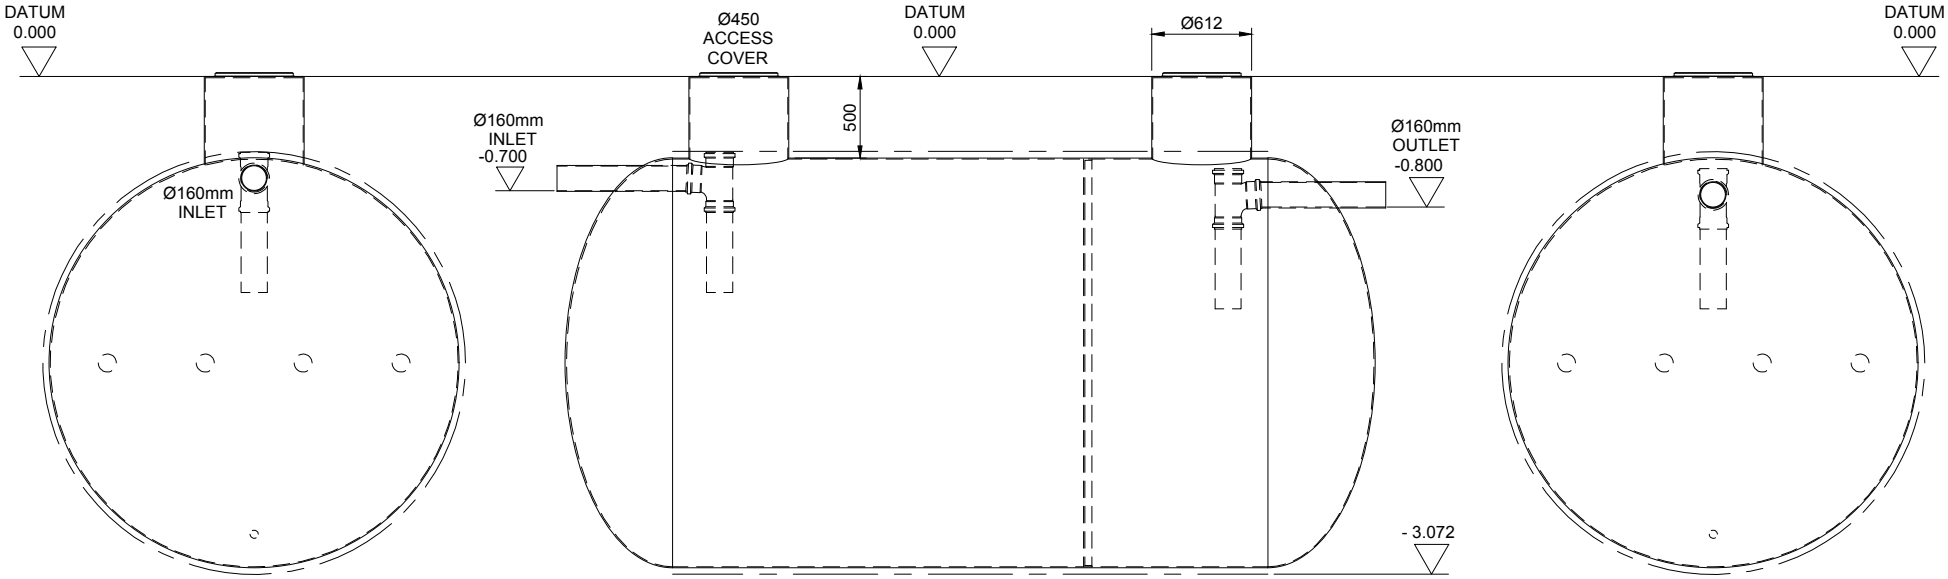

VIEW ON INLET

SIDE ELEVATION

VIEW ON OUTLET

REV	DESCRIPTION	DATE	SIG

REV	DESCRIPTION	DATE	SIG

REV	DESCRIPTION	DATE	SIG
A	For Approval	18.06.17	P.L.

THIS DRAWING IS THE PROPERTY OF MARSH INDUSTRIES LTD. AND MUST NOT BE REPRODUCED OR CIRCULATED FOR ANY PURPOSE WHATSOEVER WITHOUT FIRST OBTAINING WRITTEN CONSENT FROM THE MARSH INDUSTRIES LTD.

ORIG. | CHKD | APP'D

SCALE N.T.S. | DATE

3 RD ANGLE PROJECTION | DO NOT SCALE IF IN DOUBT ASK

CLIENT

TITLE

MARSH
HORIZONTAL SEPTIC TANK.
(30,000 ltr CAPACITY) Ø2.5m
x 6.5m LONG TANK.

MARSH
INDUSTRIES LTD.
UNITS 9-13 ADDINGTON PARK IND. EST., LITTLE ADDINGTON, KETTERING, NORTHAMPTONSHIRE, NN14 4AS.

DRG. SEPC 30000 | REV A